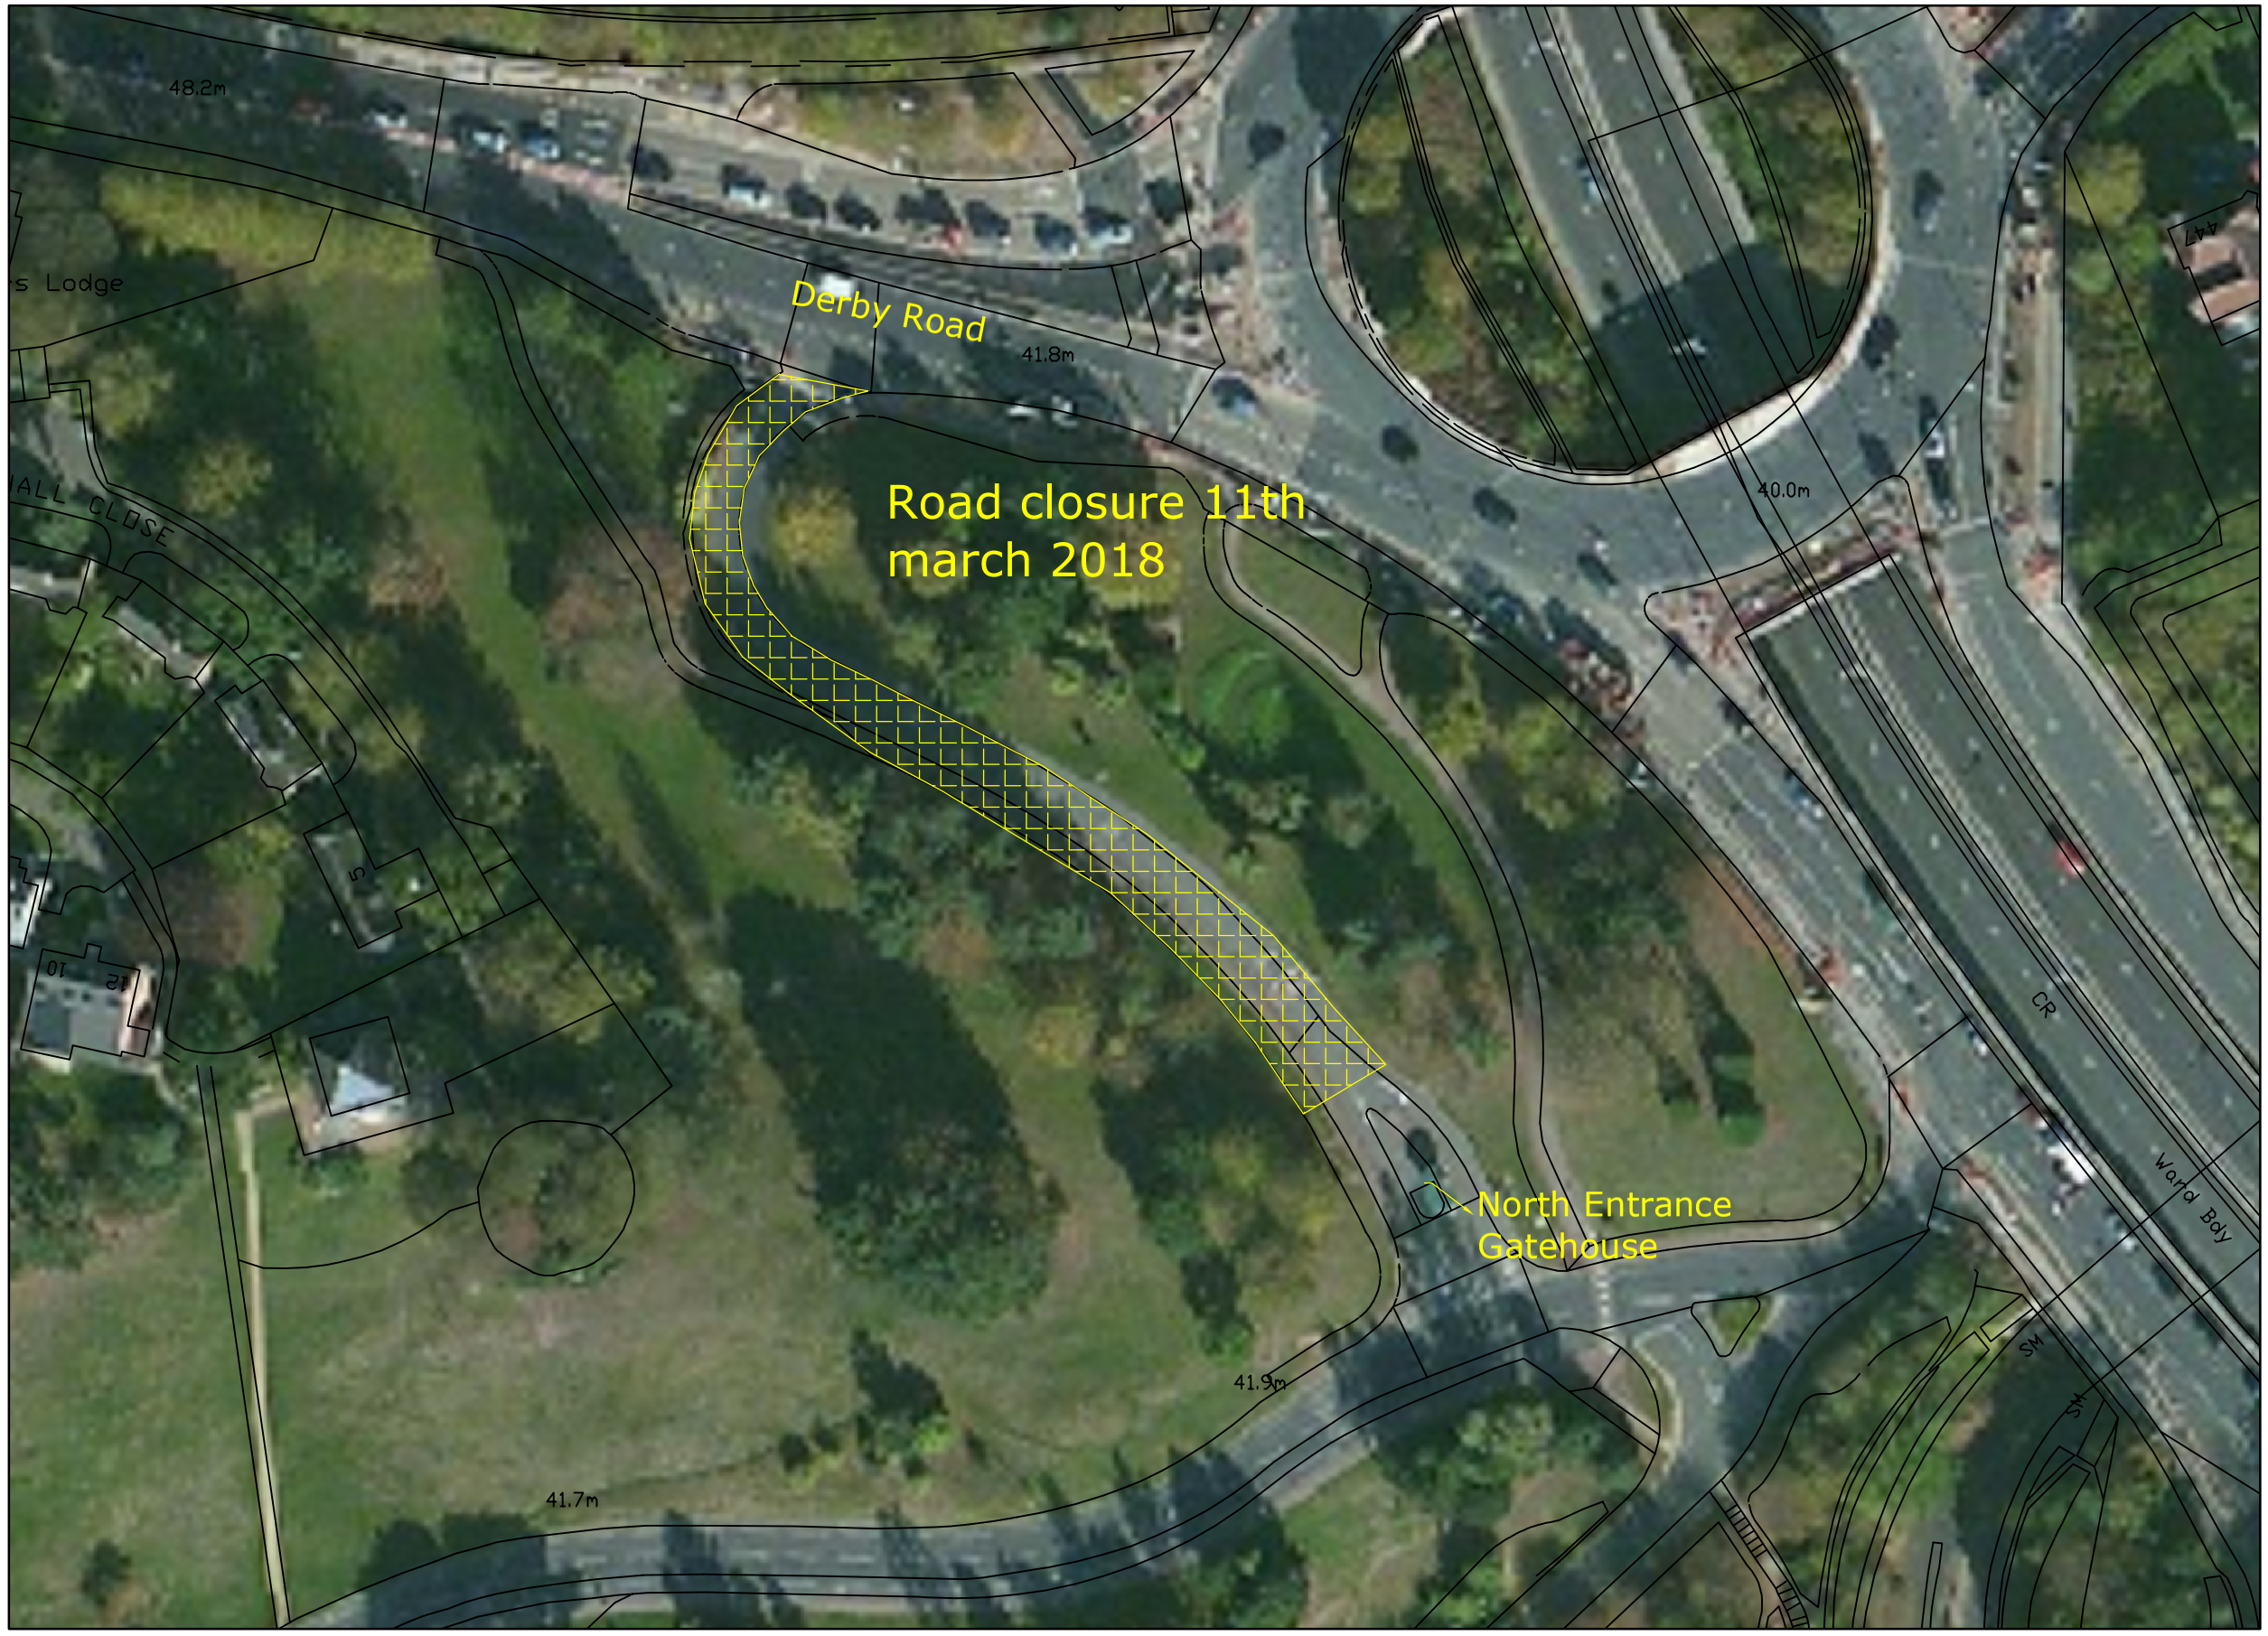

Notes

Do not scale. Use only written dimensions. Contractors must verify all dimensions before starting work. Any discrepancies to be reported to the Estates Office.

© This drawing including the design and technical information contained in it remains the copyright of The University of Nottingham.
Ordnance Survey (and the Ordnance Survey symbol) are registered trademarks of Ordnance Survey, the National Mapping Agency of Great Britain.
Ordnance Survey data is reproduced with the permission of the controller of Her Majesty's Stationery Office. Ordnance Survey and the Ordnance Survey symbol are registered trademarks.
© Crown Copyright 2003

Estate Office
University Park
Nottingham
NG7 2RD

Tel: 0115 951 3000
Fax: (& 0) 951 3636

www.nottingham.ac.uk/estate

Director of Estate Management
Chris Ingram
BSc (Dtp) MRICS

Date	Description	By	Chk'd

Client

Project

Drawing Title

CAD. File No.

Drawn by | Checked by

Phone Number

Email address

Scale | Date

Project No. | Drawing No. | Revision

tel 0115 951 3000 fax 0115 9513636
http://www.nottingham.ac.uk/estate

N:\Q\Assets\Land Ops and Grounds\Q Drawings\North entrance road closure 11_03_2018.dwg